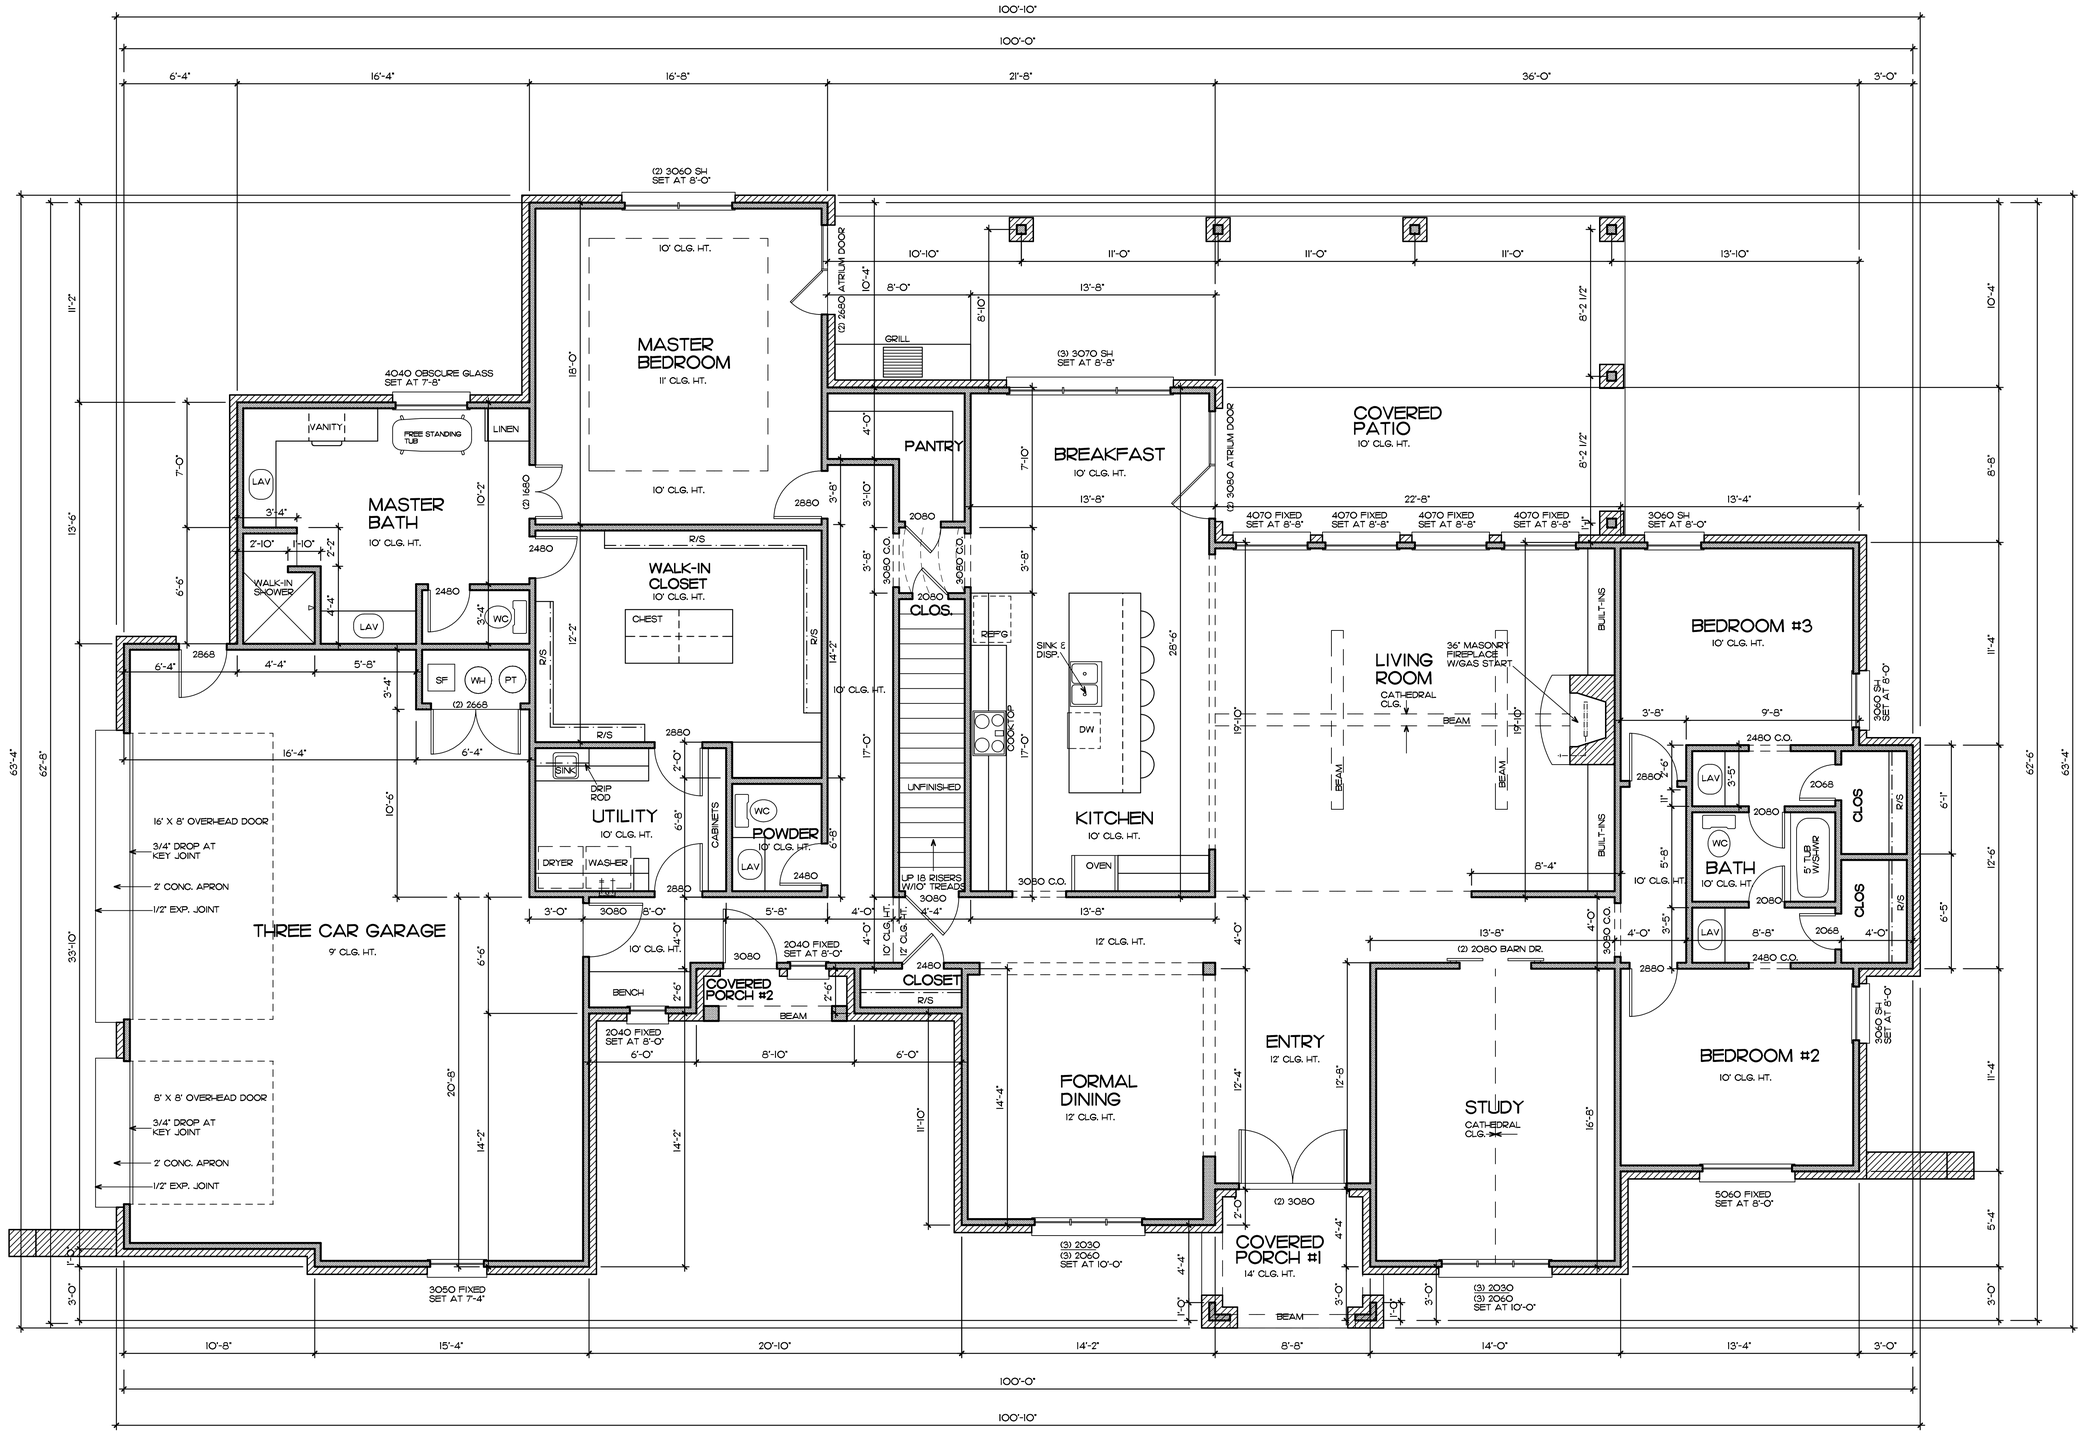

LOWER LEVEL FLOOR PLAN

SCALE 1/4" - 1'-0"

J-8141

THESE PLANS ARE THE PROPERTY OF JAY HOLMAN DESIGN, L.L.C. AND ARE PROTECTED UNDER COMMON LAW COPYRIGHT. THESE PLANS ARE NOT TO BE REPRODUCED, CHANGED OR COPIED IN ANY MANNER WHATSOEVER WITHOUT THE WRITTEN CONSENT OF JAY HOLMAN DESIGN AND DRAFTING HEREBY GRANTS A LICENSE FOR A ONE TIME USE OF THIS PLAN.

VERIFY ALL CONDITIONS AND DIMENSIONS AT THE JOB SITE AND NOTIFY THE DESIGNER OF ANY DIMENSIONAL ERRORS, OMISSIONS OR DISCREPANCIES BEFORE BEGINNING ANY WORK OR FABRICATING ANY WORK. DO NOT SCALE THESE DRAWINGS. 8/29/2017

SEAGULL HOMES

LOT 11 BLOCK 3 - ADDINGTON FARMS

2331 N.W. 220TH TERRACE

JAY HOLMAN
DESIGN AND DRAFTING
2800 COLTRANE PLACE SUITE 3
EDMOND OKLAHOMA 406.715.1932

PORCH #1
67 SF

PORCH #2
20 SF

PATIO
600 SF

GARAGE(S)
840 SF

FUTURE UPPER
713 SF

TOTAL FRAME
3253 SF

TOTAL VENEER
3368 SF